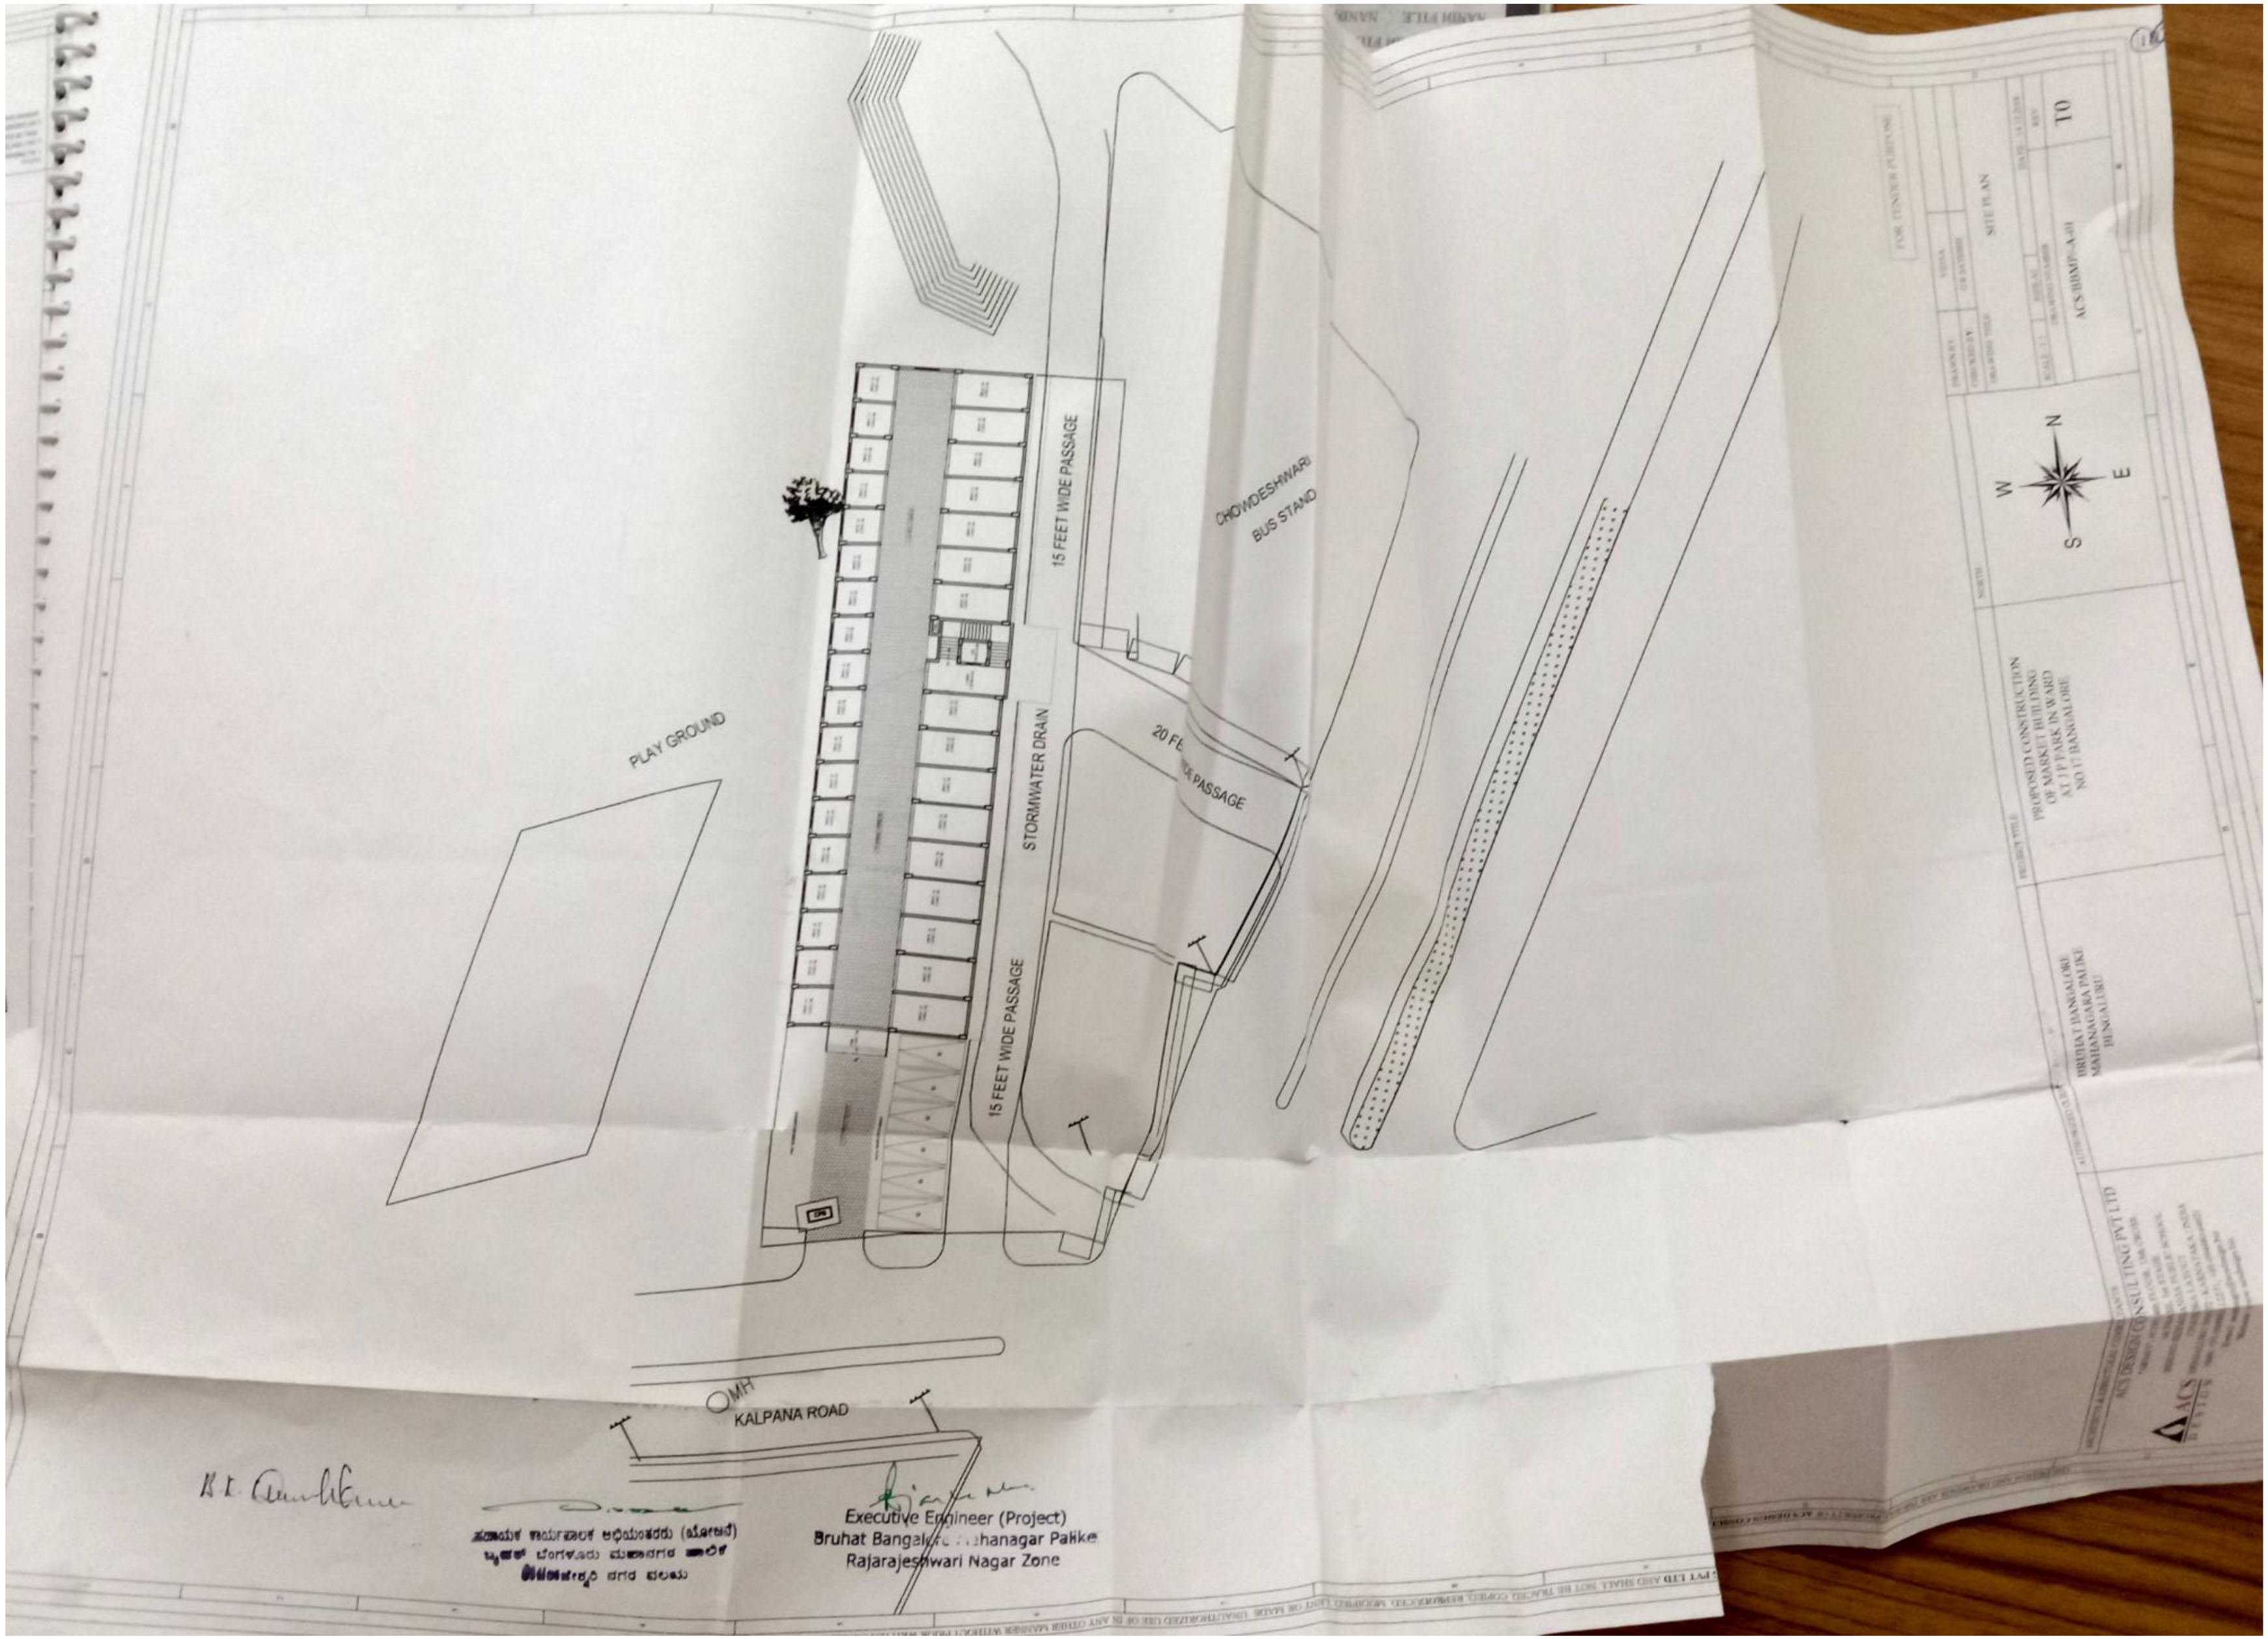

Scanned by TapScanner

Scanned by TapScanner

71

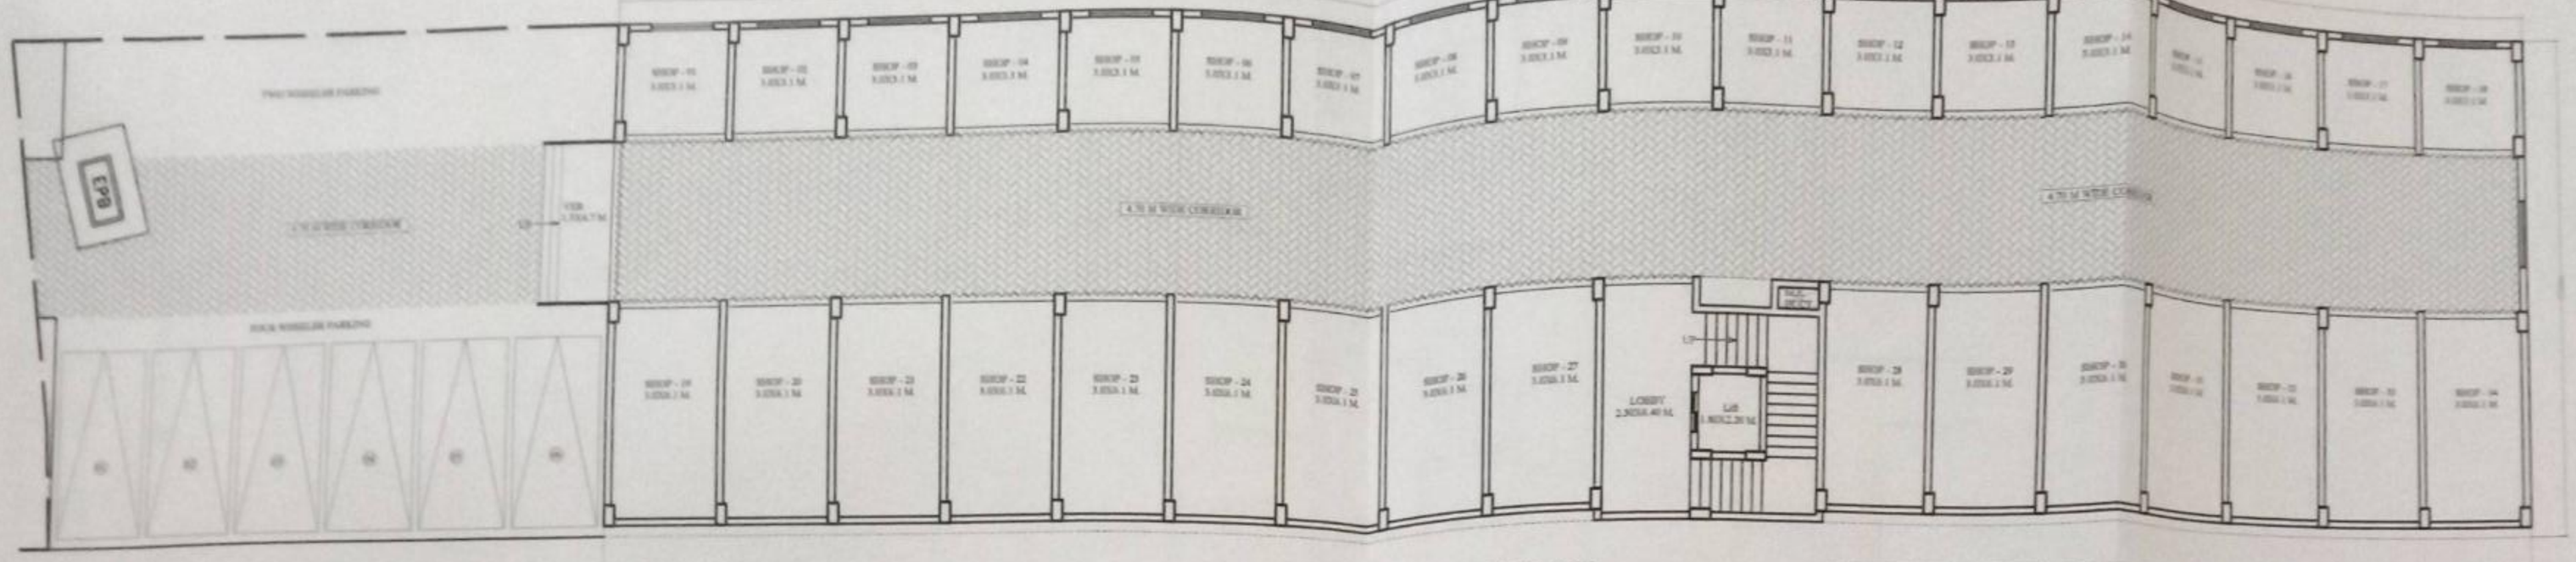

GROUND FLOOR PLAN

FIRST FLOOR PLAN

FIRST FLOOR PLAN

FOR TENDER PURPOSE

NOTES:
1. ALL DIMENSIONS UNLESS OTHERWISE SPECIFIED ARE IN METERS.
2. ONLY WRITTEN DIMENSIONS SHALL BE FOLLOWED. NEITHER THE DRAWING SHALL BE SCALED OUT NOR THE BARS SHALL BE COUNTED.
3. ANY DISCREPANCY FOUND BETWEEN THIS DRAWING AND THE ARCHITECTURAL DRAWING SHALL BE BROUGHT TO THE NOTICE OF THIS OFFICE BEFORE EXECUTION.

ARCHITECTS & STRUCTURAL CONSULTANTS:
ACS DESIGN CONSULTING PVT LTD
"ARNAV", #1150, 4th FLOOR, 13th CROSS,
1st PHASE, 1st STAGE
BEHIND KEDDAGANDA PUBLIC SCHOOL
CHANDRA LAYOUT
BENGALURU 560072 | KARNATAKA | INDIA
Mob: +91-098863-12271, +91-094480-64921
E-mail: acsdesign@acsdesign.biz
Website: www.acsdesign.biz

ACS DESIGN

AUTHORIZED CLIENT:
BRUHAT BANGALORE
MAHANAGARA PALIKE
BENGALURU

ಕಾರ್ಯಪಾಲಕ ಅಭಿಯಂತರರು (ಯೋಜನೆ)
ಬೃಹತ್ ಬೆಂಗಳೂರು ಮಹಾನಗರ ಪಾಲಿಕೆ
ರಾಜರಾಜೇಶ್ವರಿ ನಗರ ವಲಯ

PROJECT TITLE:
PROPOSED CONSTRUCTION OF MARKET BUILDING
AT J P PARK IN WARD NO.17 BANGALORE.

Executive Engineer (Project)
Bruhat Bangalore Mahanag...palike
Rajarajeshwari Nagar Zone

NORTH: W S N E

DRAWN BY:	VIDYA
CHECKED BY:	D R SATISH
DRAWING TITLE:	GROUND & FIRST FLOOR PLAN
SCALE - 1:1 / SIZE-A0 / DATE - 14.12.2018	
DRAWING NUMBER:	REV:
ACS/BBMP/-A-01	T0

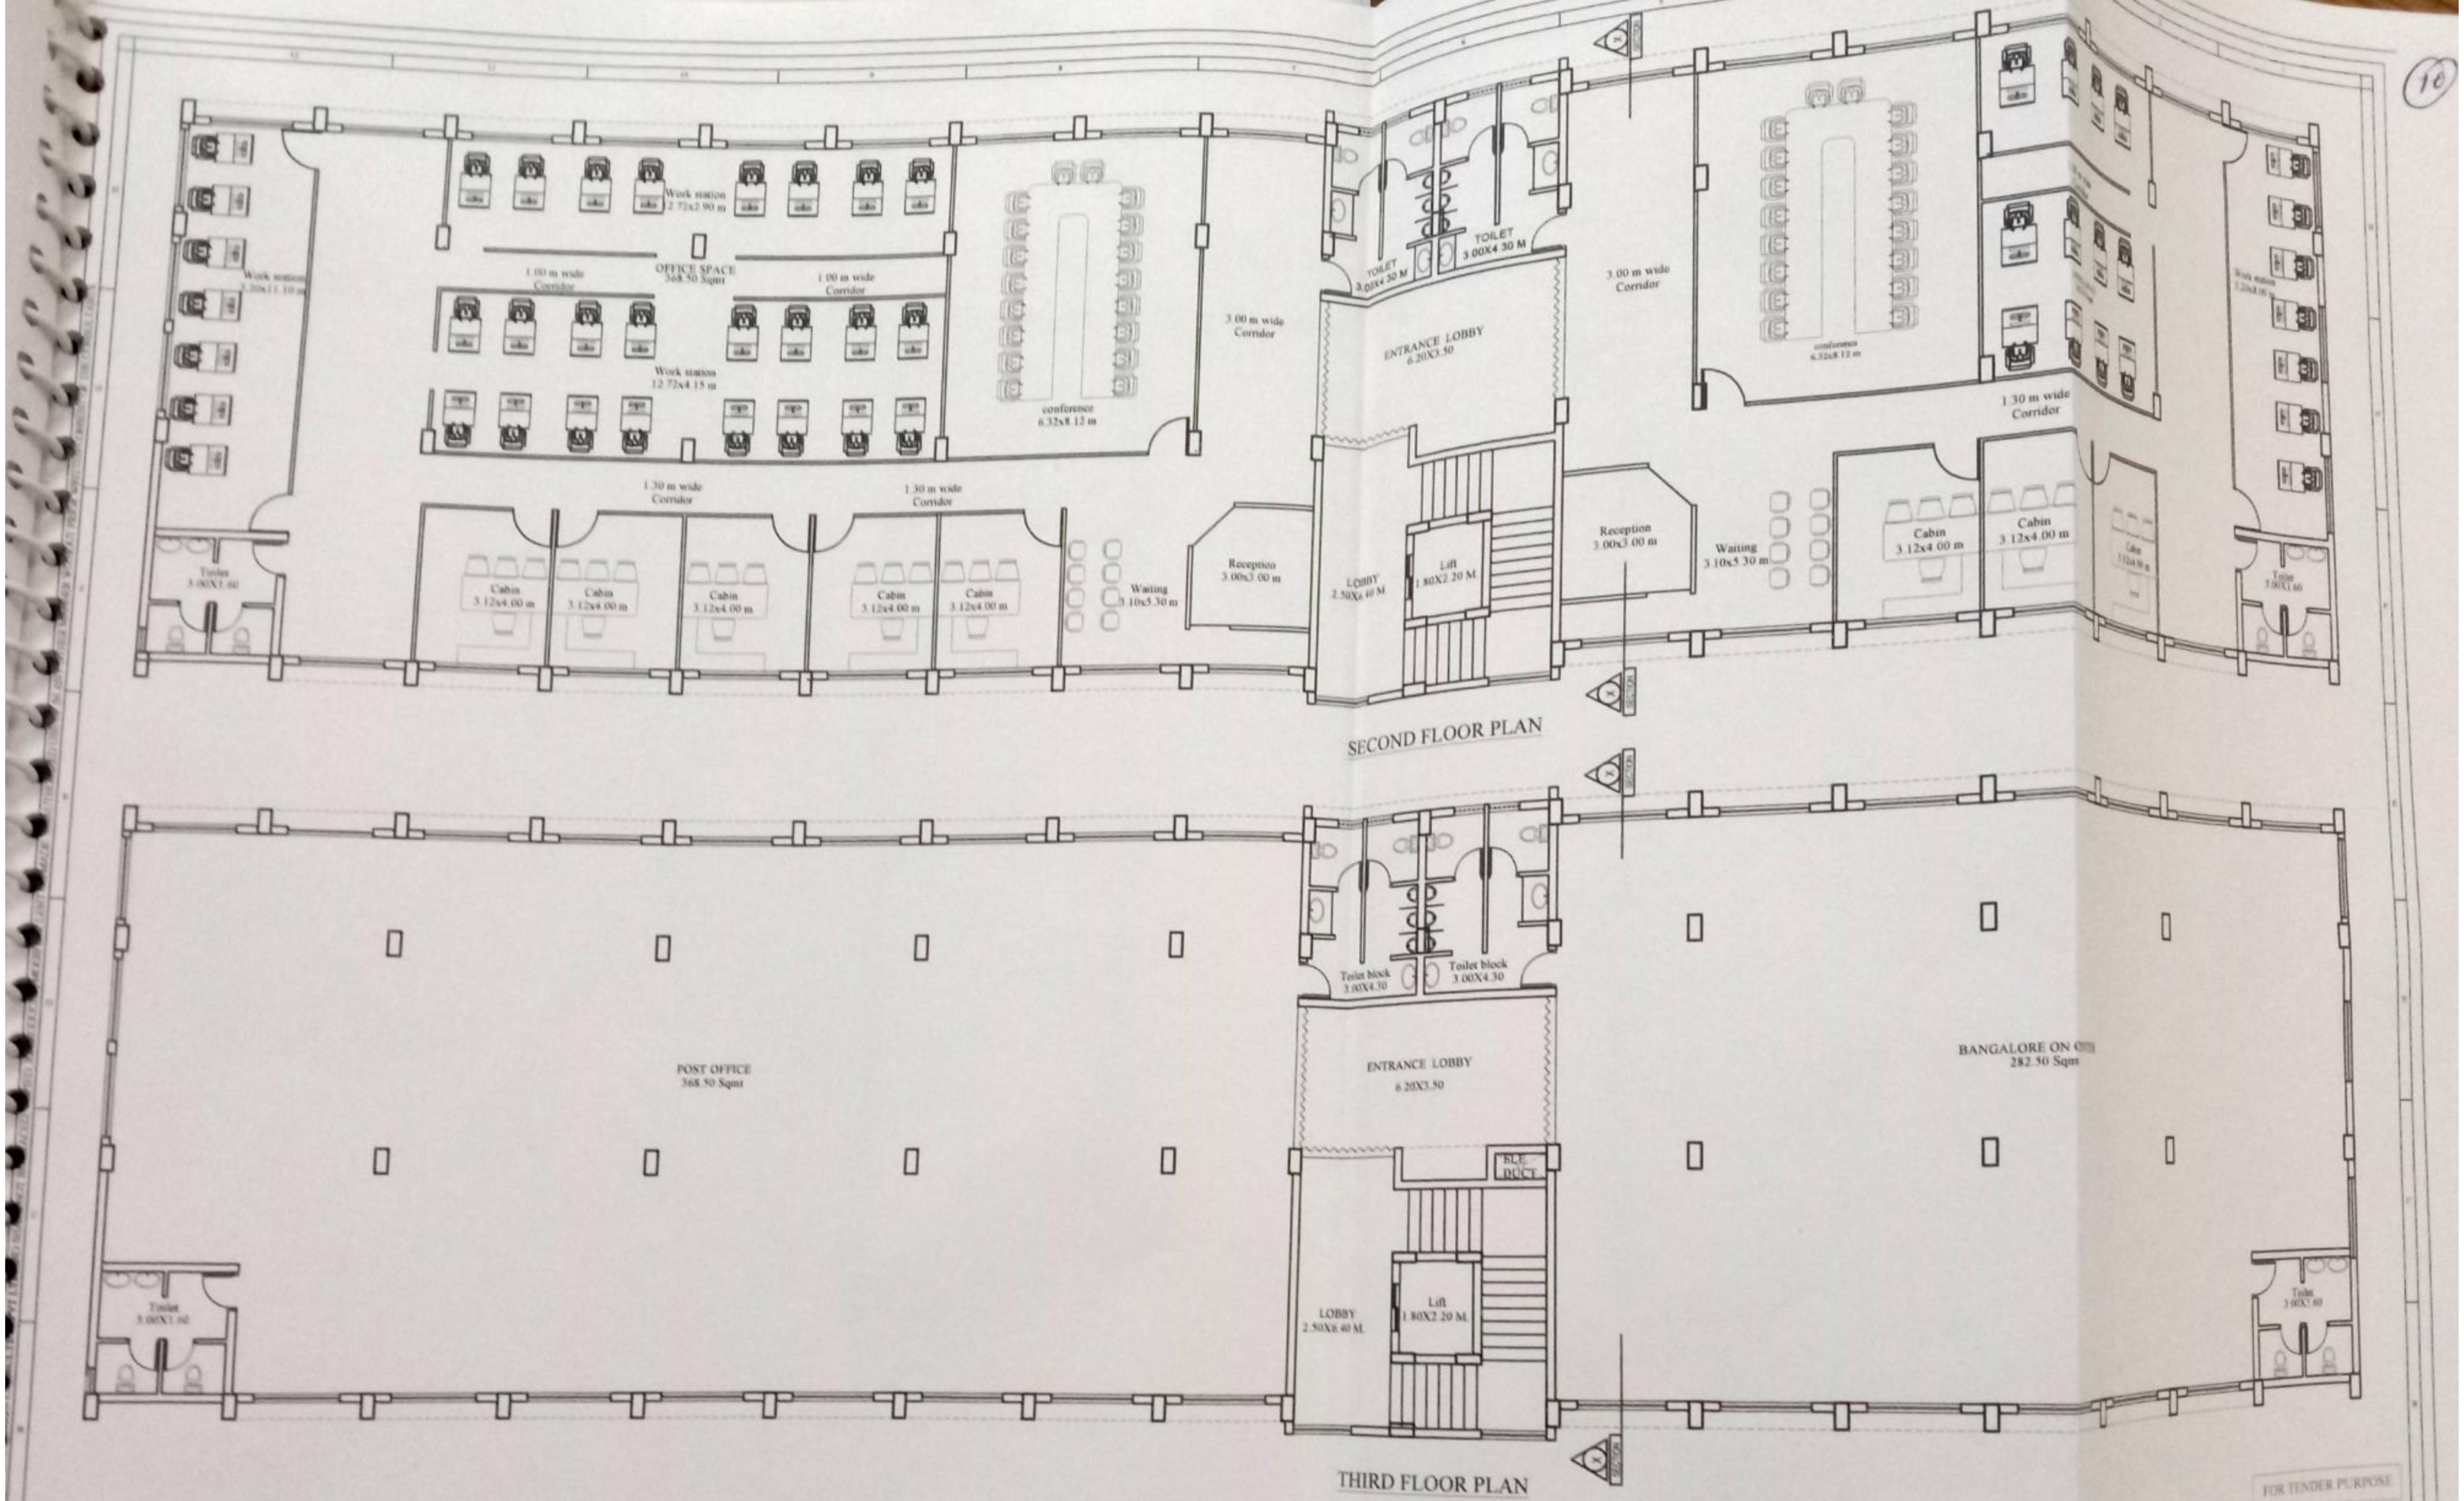

Scanned by TapScanner

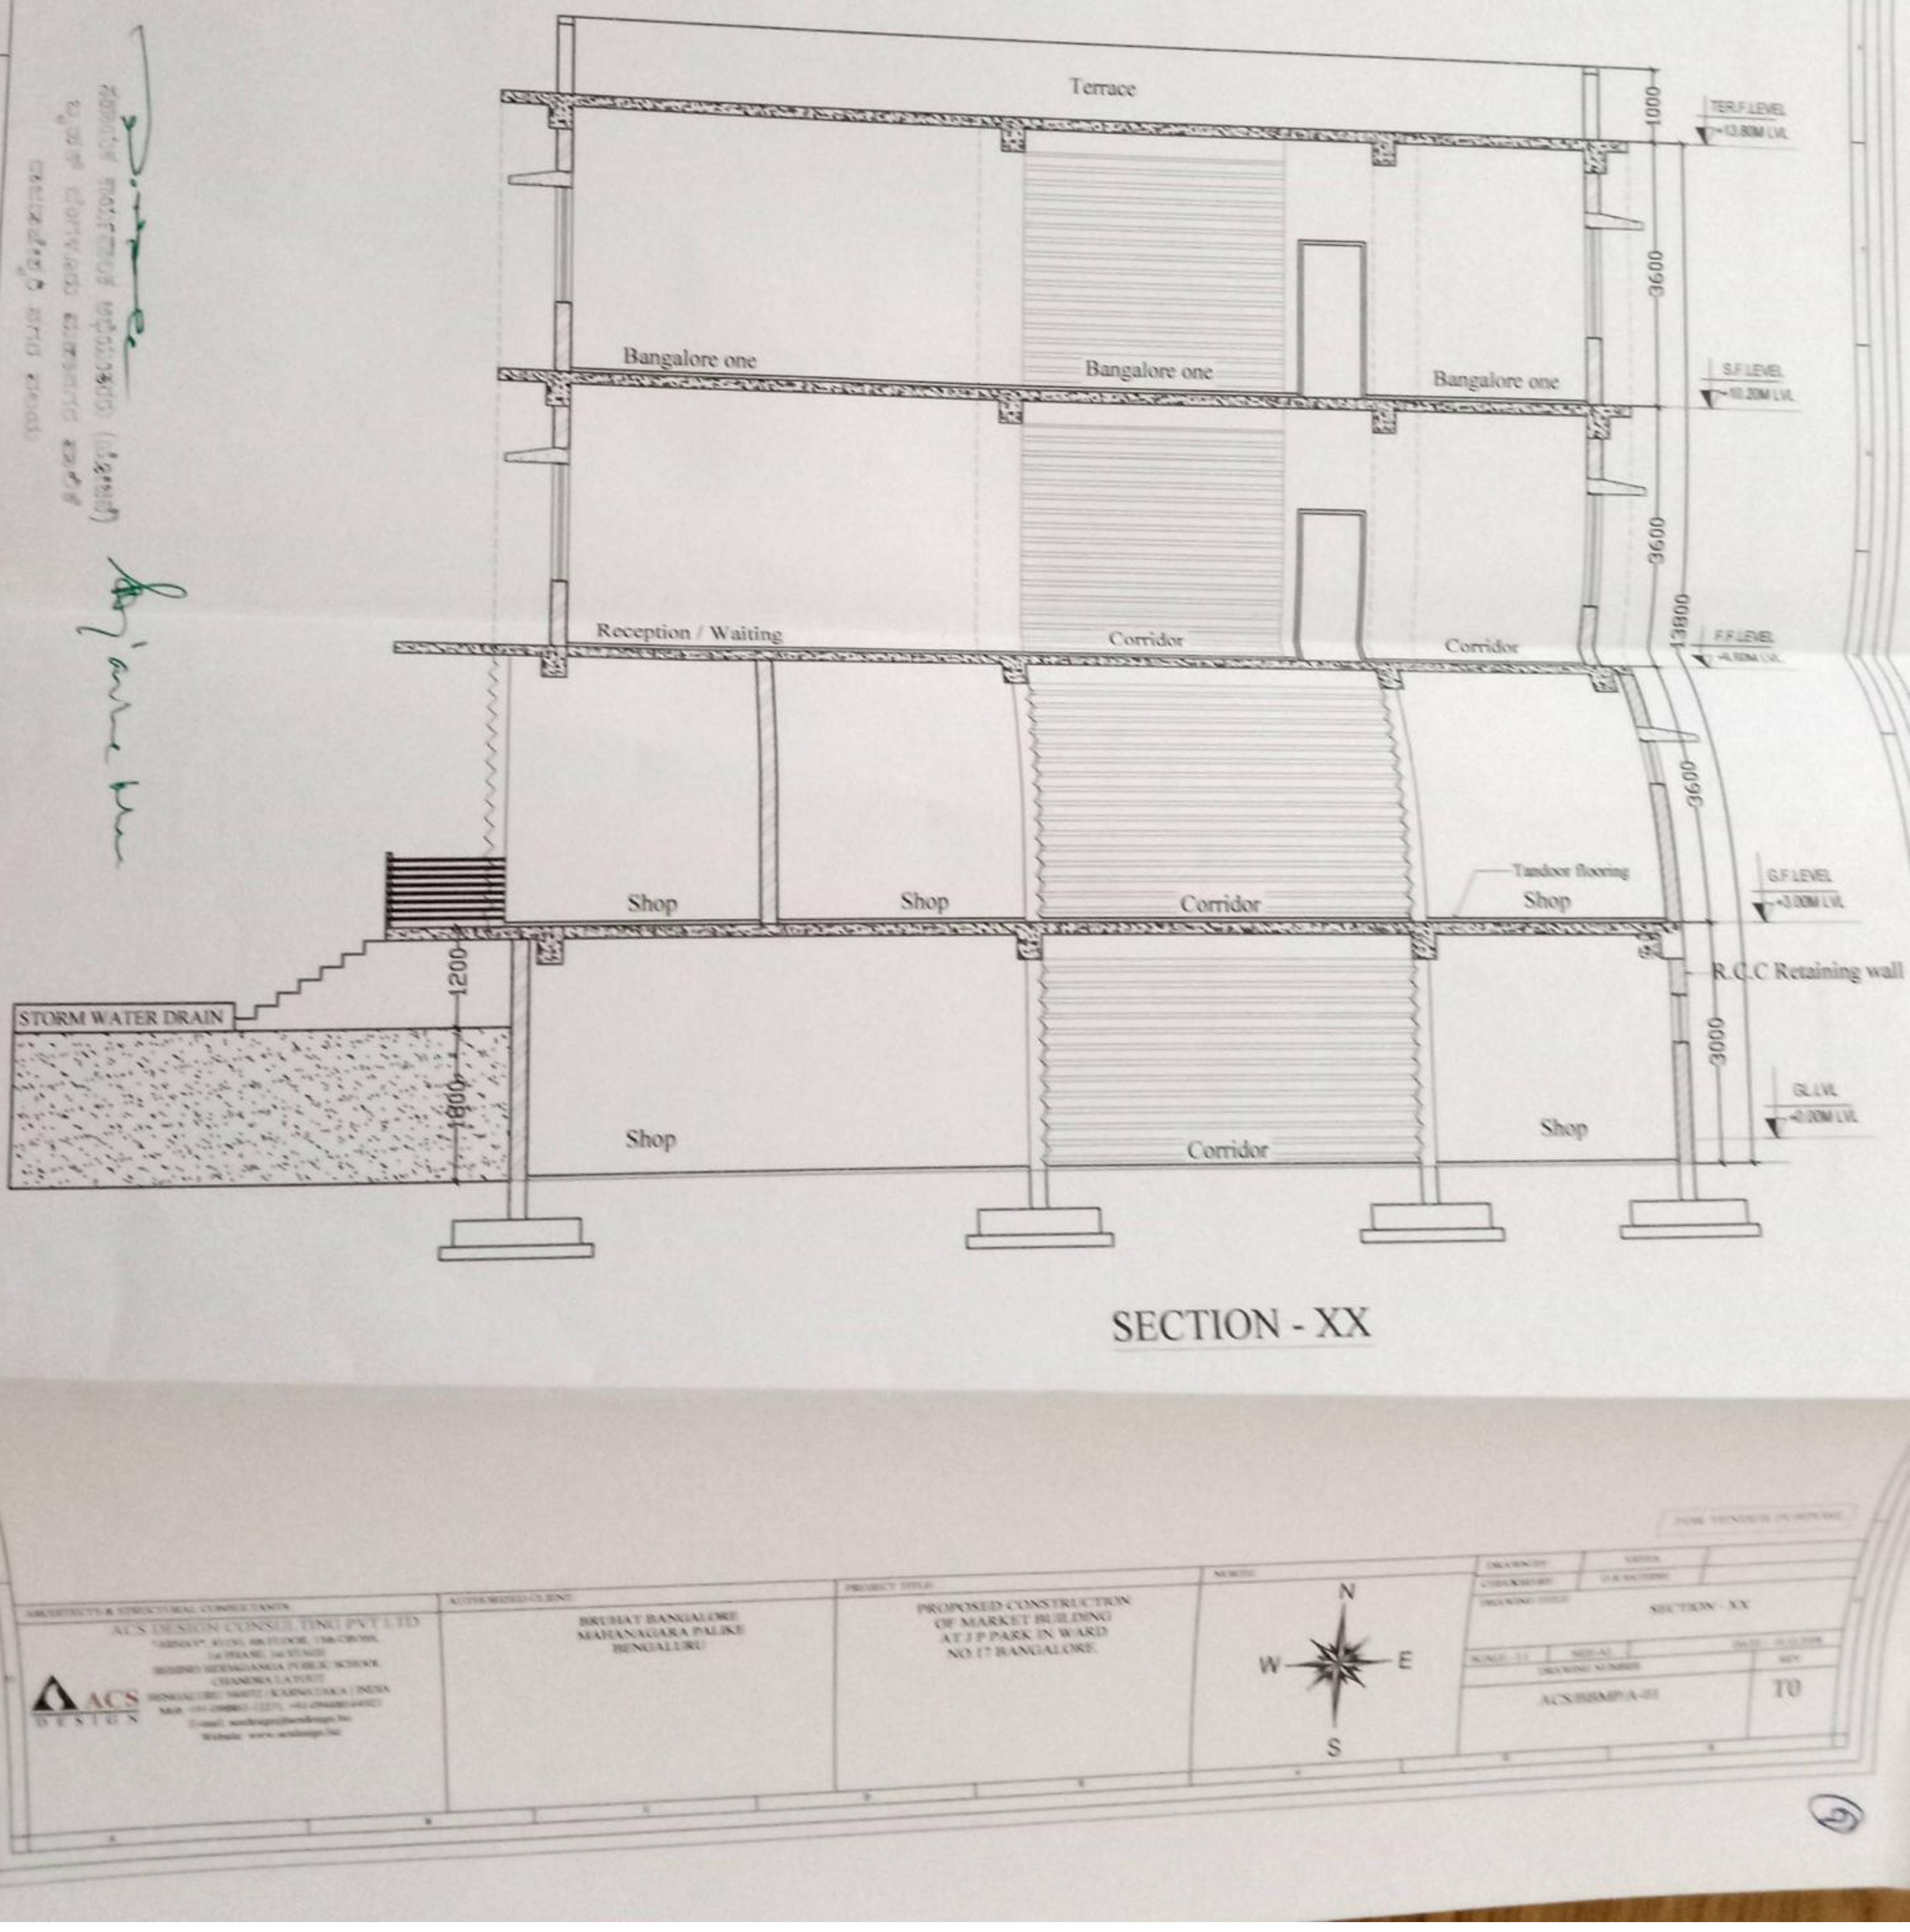

SECTION - XX

ARCHITECTS & STRUCTURAL CONSULTANTS

ACS DESIGN CONSULTING PVT LTD

ACS DESIGNS

AUTHORIZED CLIENT

BRUHAT BANGALORE
MAHANAGARA PALIKE
BENGALURU

PROJECT TITLE

PROPOSED CONSTRUCTION
OF MARKET BUILDING
AT J P PARK IN WARD
NO 17 BANGALORE

NORTH

N
W
E
S

DRAWING TITLE

SECTION - XX

DRAWING NUMBER

ACS/BBMP/A-03

REV

T0

Scanned by TapScanner

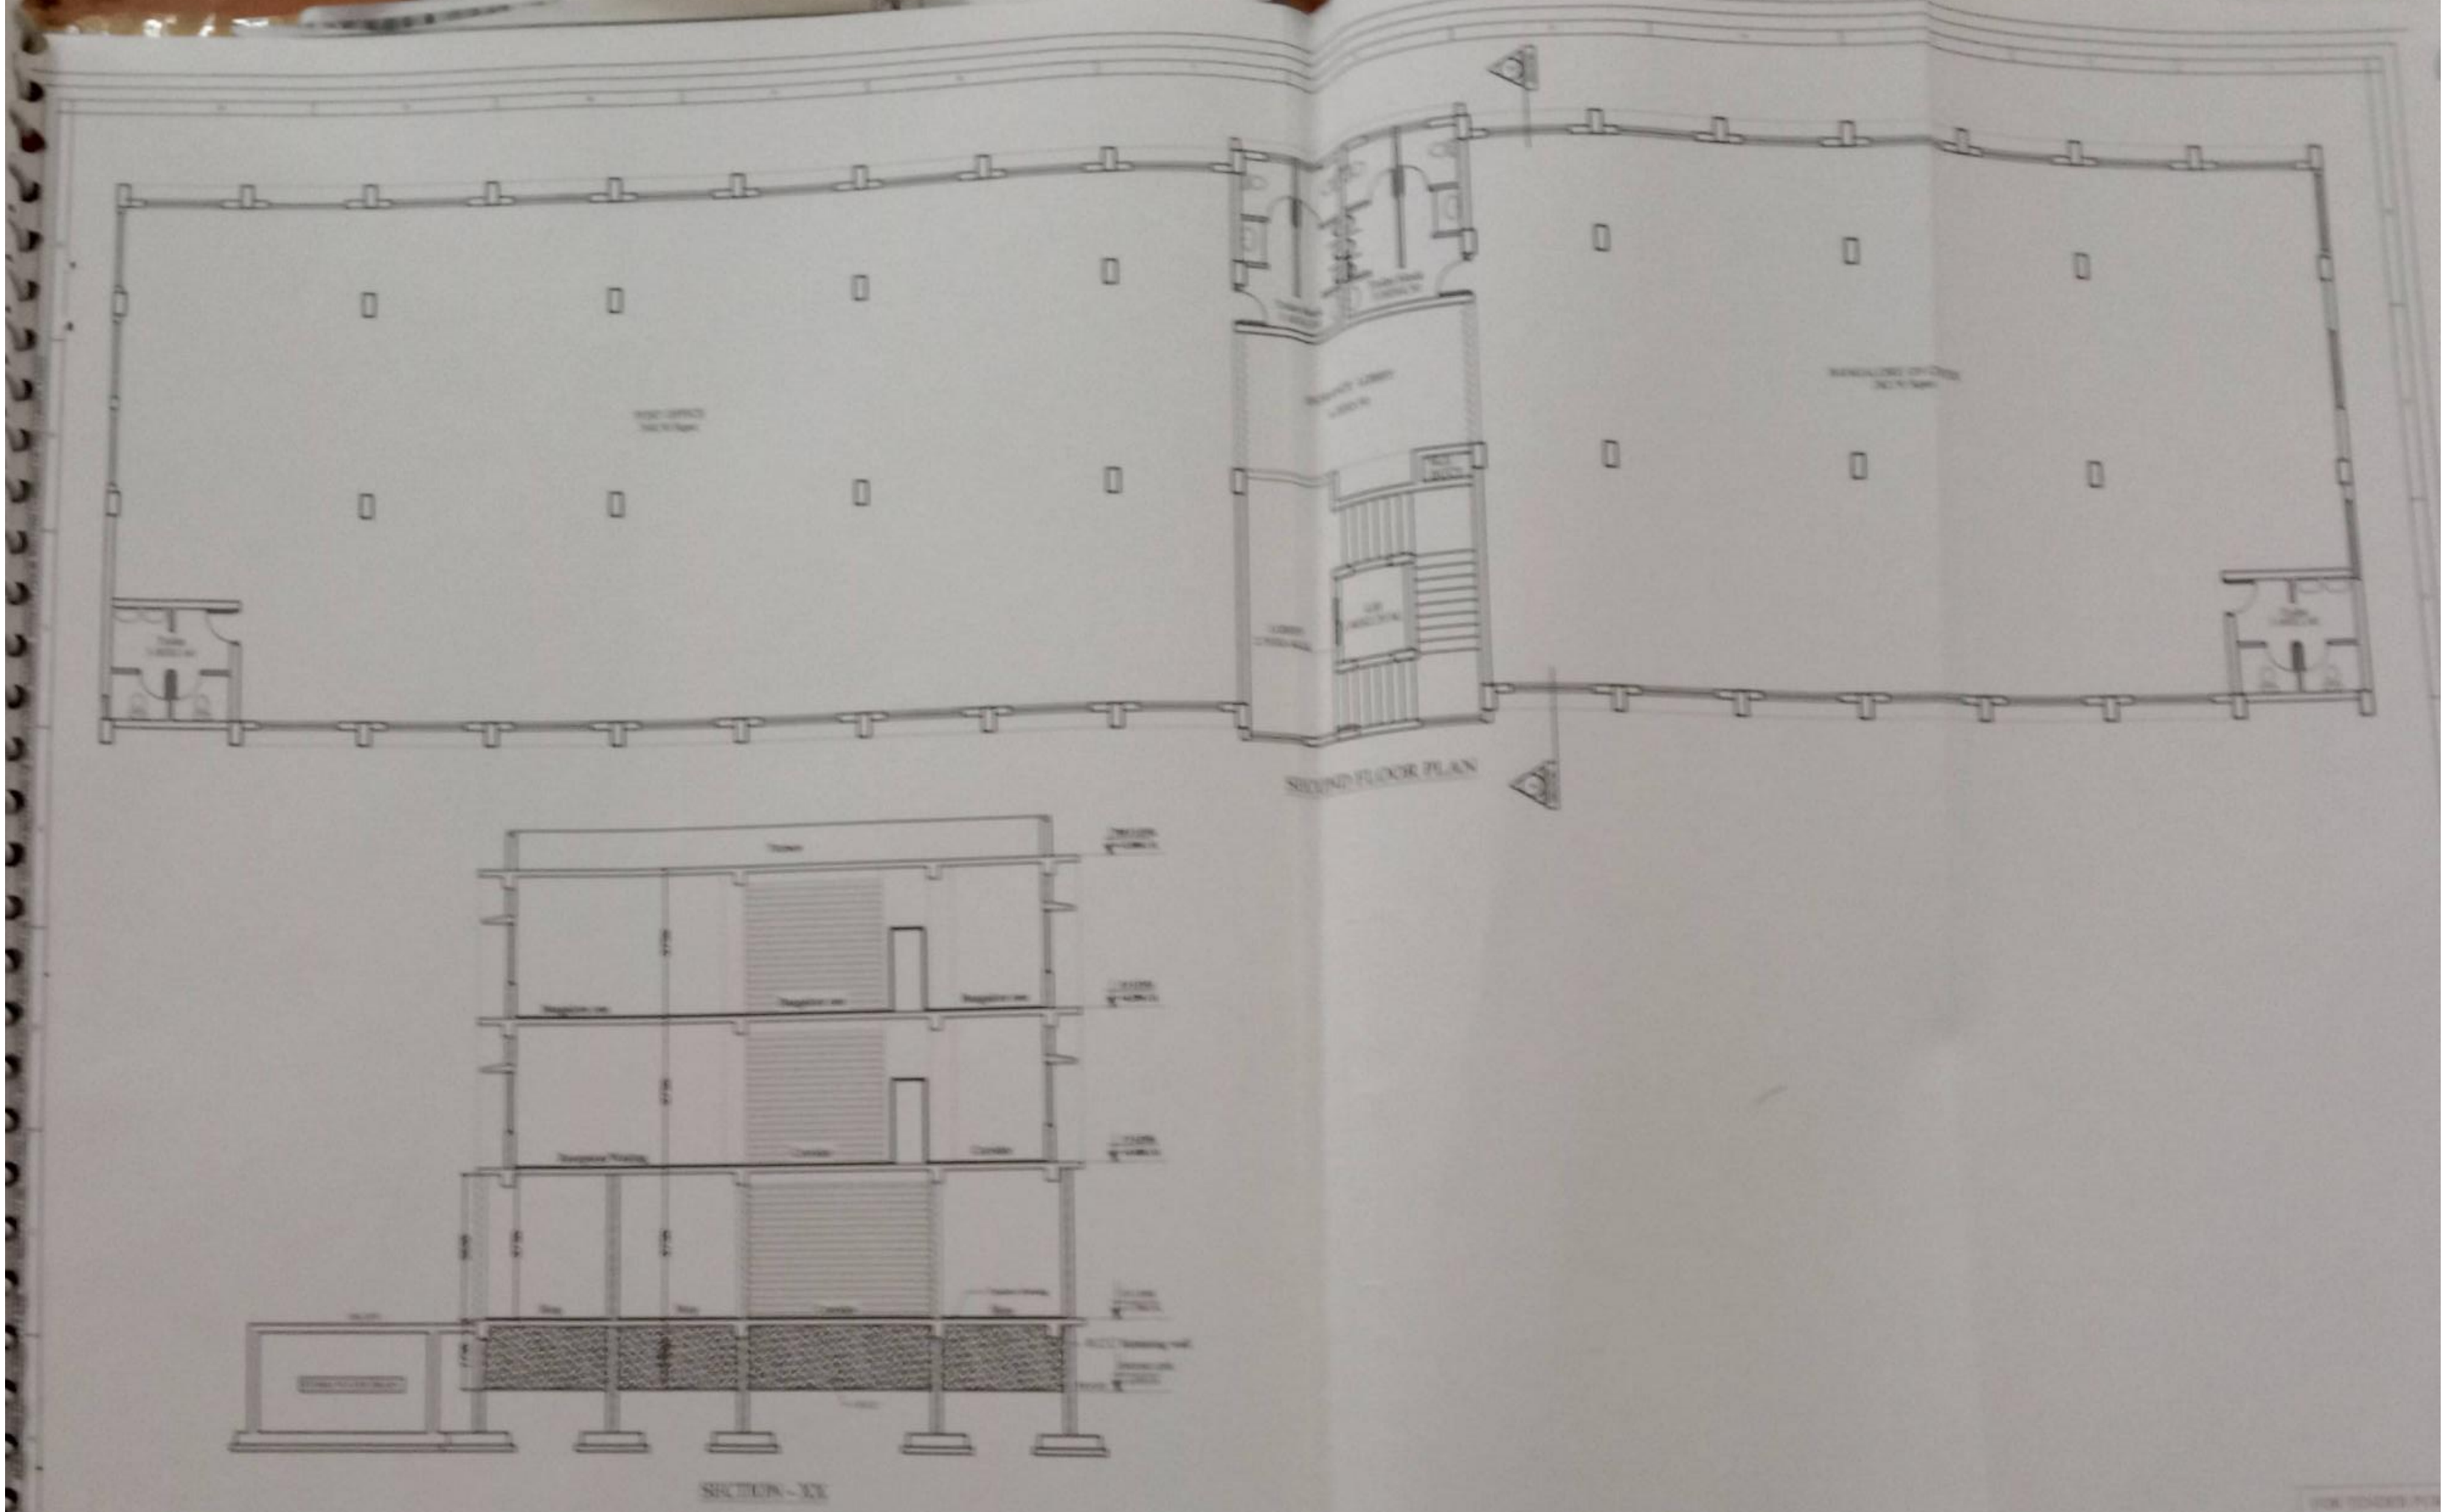

Executive Engineer (Project)
Bruhat Bangalore Mahanagar Palike
Rajarajeshwari Nagar Zone

Scanned by TapScanner